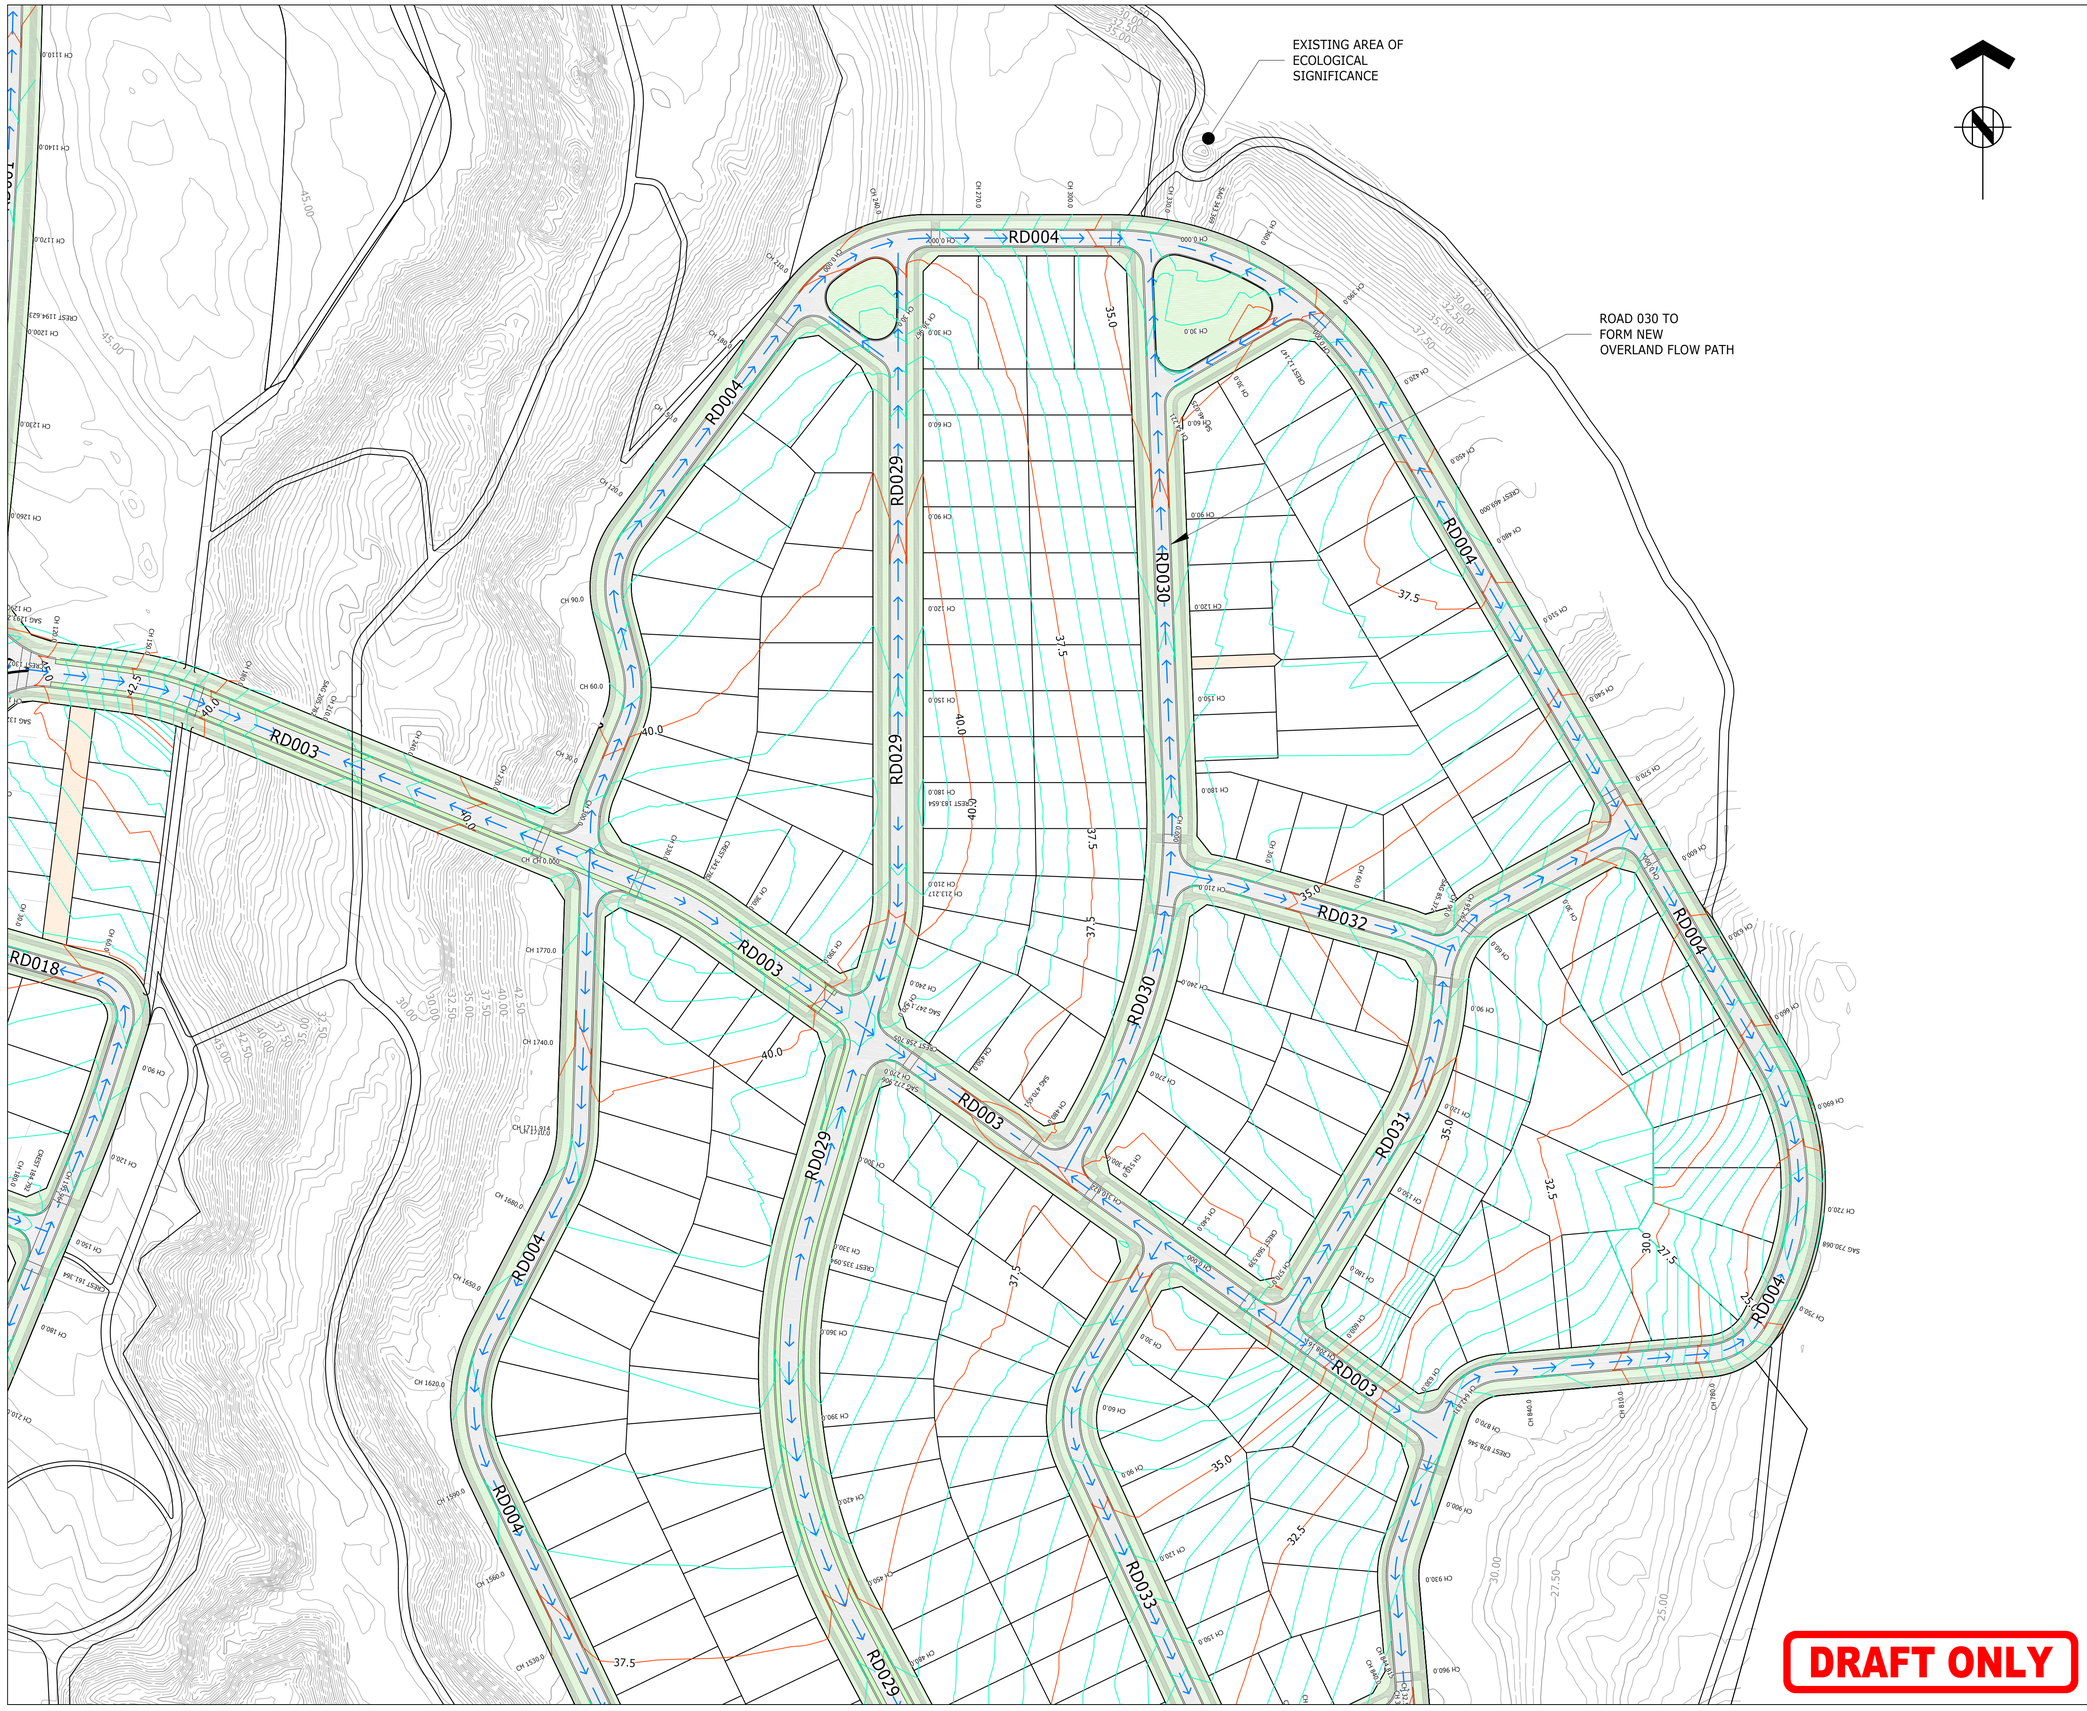

ASSOCIATION OF CONSULTING ENGINEERS NEW ZEALAND

ISO 9001 QUALITY ASSURED

THIS DRAWING AND DESIGN REMAINS THE PROPERTY OF, AND MAY NOT BE REPRODUCED OR ALTERED, WITHOUT THE WRITTEN PERMISSION OF HARRISON GRIERSON CONSULTANTS LIMITED. NO LIABILITY SHALL BE ACCEPTED FOR UNAUTHORISED USE OF THIS DRAWING.

LEGEND:

- PROPOSED LOT BOUNDARY
- FLOW ARROWS
- PROPOSED CONTOURS SHOWN AT 0.5m INTERVALS

AUCKLAND OFFICE
DILWORTH HOUSE 71 GREAT SOUTH ROAD
NEWMARKET AUCKLAND 1051
T +64 9 917 5000
W www.harrisongrierson.com

REF	REVISIONS	BY	DATE
1	FOR INFORMATION	KRW	21.07.18

PROJECT:

WESTON LEA LTD
AMBERFIELD
PEACOCKE RD HAMILTON

TITLE:

STAGE 2A
ALTERNATIVE ROAD GRADING
LAYOUT PLAN

ORIGINATOR: SWK	DATE: 19.07.18	SIGNED:	PLOT BY: AJP
DRAWN: AJP	DATE: 19.07.18	SIGNED:	PLOT DATE: 20.07.18
CHECKED: KRW	DATE: 23.07.18	SIGNED:	SURVEY BY:
APPROVED: KRW	DATE: 23.07.18	SIGNED:	SURVEY DATE:

ISSUE STATUS: FOR INFORMATION

PROJECT No: 9820-141842-01

SCALES: 1:1000-A1, 1:2000-A3

A1

DRAWING No: 141842-SK260

REV 1